MISSISSIPPI
CLEVELAND MUNICIPAL AIRPORT
EXHIBIT A PROPERTY MAP

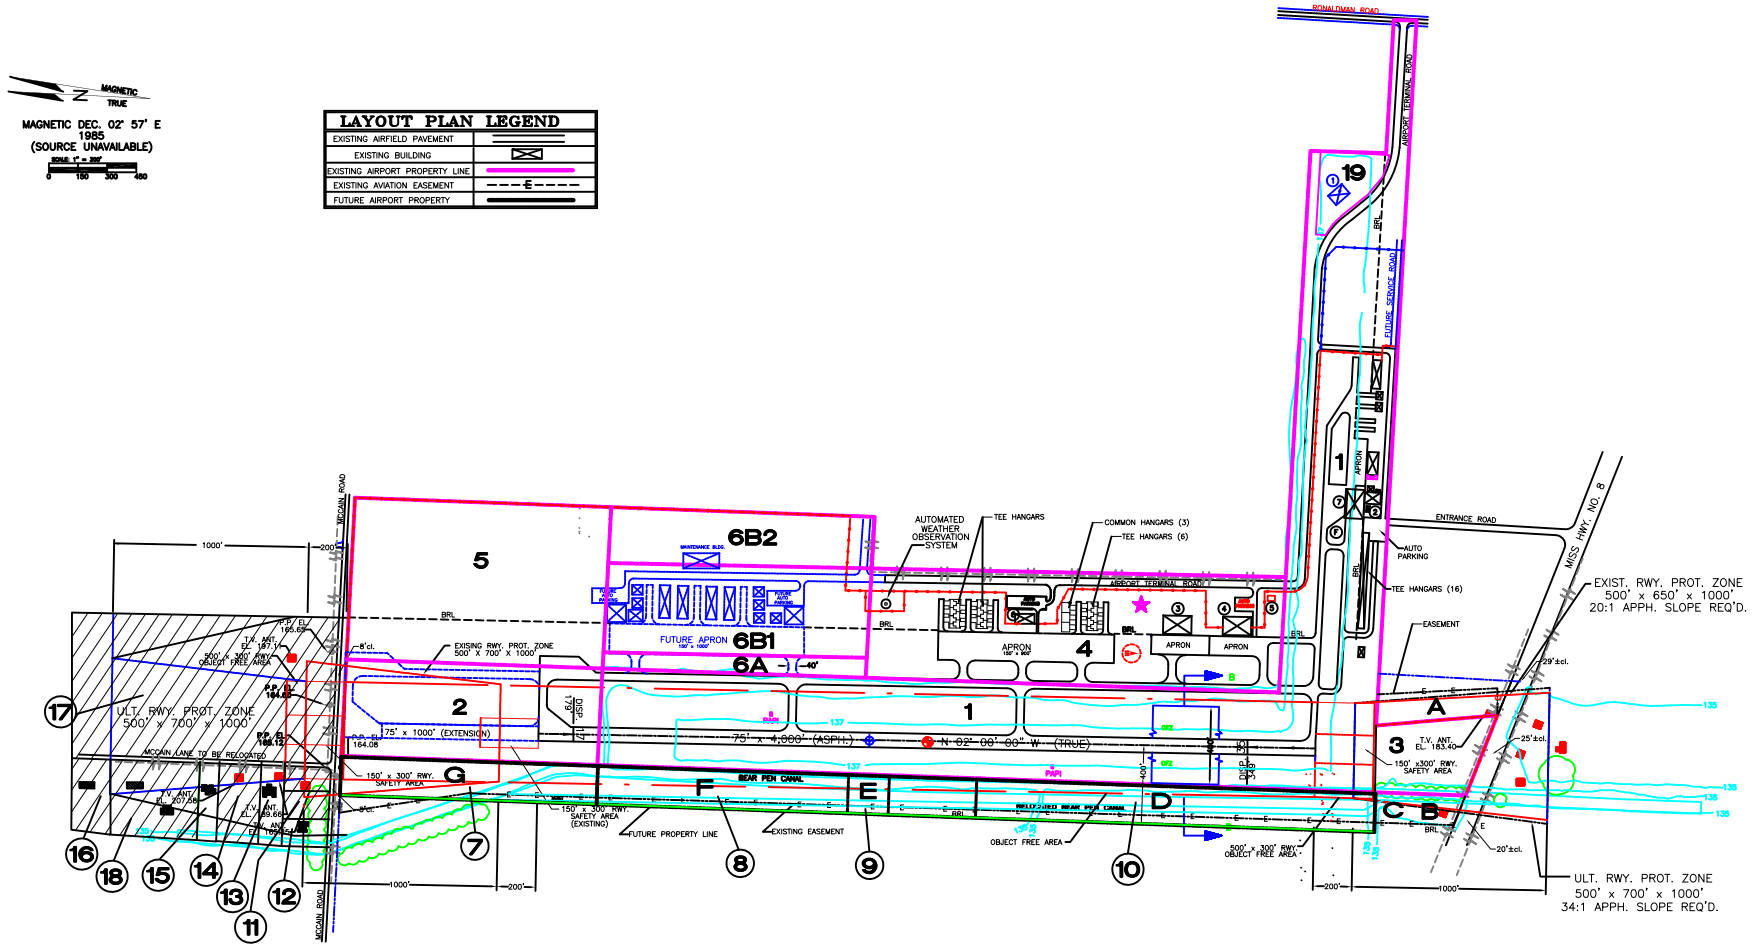

SCALE: 1"=300'
DWG: MSO06A.DWG
DATE: 8/27/2007
DRAWN BY:

FEE SIMPLE TITLE:

FED. PROJECT NO.	PARCEL	PROPERTY	ACRES
9-22-036-301	1	BOLIVAR COUNTY, MS	
9-22-036-C403	2	STANLEY BLAYLOCK	14.59
9-22-036-C403	3	JIMMIE & ELIZABETH ROCCONI	4.12
9-22-036-301	4	WILLIE H. FREDERICK	
9-22-036-301	5	STANLEY BLAYLOCK	
9-22-036-301	6A	LEDI B. BARBATI	
97-1-3-28-0015-0798	6B1	HENRY J. BARBATI	
97-1-3-28-0015-0798	6B2	JOHN G. SWENSON	

AVIGATION EASEMENTS:

FED. PROJECT NO.	PARCEL	PROPERTY	ACRES
3-28-0015-02-02-84	A	JIMMIE & ELIZABETH ROCCONI	1.87
3-28-0015-02-02-84	B	GEORGE & MARTHA FIORANELLI	0.717
3-28-0015-02-02-84	C	NED & STELLA FIORANELLI	0.47
3-28-0015-02-02-84	D	BOB & MATTIE CROSBY	6.06
3-28-0015-02-02-84	E	MT. OLIVE M.B. CHURCH	0.48
3-28-0015-02-02-84	F	H.M. WARD, JR., ET AL	3.56
3-28-0015-02-02-84	G	BONITA CLAIR CROSS	5.56

FEE SIMPLE TITLE:

FED. PROJECT NO.	PARCEL	PROPERTY	ACRES
	7	BONITA CLAIRE CROSS	6.06
3-28-0015-012-2005	8	HARRY WARD, JR.	6.04
3-28-0015-012-2005	9	MT. OLIVE M.B. CHURCH	1.00
3-28-0015-012-2005	10	CONSORTIUM CROSBY, LLC	11.157
3-28-0015-014-2008	11	CLEVELAND LUMBER	1.60
3-28-0015-013-2007	12	MASCARENHAS	0.80
3-28-0015-013-2007	13	TEDFORD	1.00

FEE SIMPLE TITLE:

FED. PROJECT NO.	PARCEL	PROPERTY	ACRES
3-28-0015-015-2009	14	HOOD	2.11
3-28-0015-013-2007	15	HERBISON	0.87
3-28-0015-015-2009	16	McCOOL (HOUSE AND SHOP)	1.80
3-28-0015-015-2009	17	McCOOL	18.00
3-28-0015-015-2009	18	McCOOL	3.30
	19	City of Cleveland to DSU	2.24